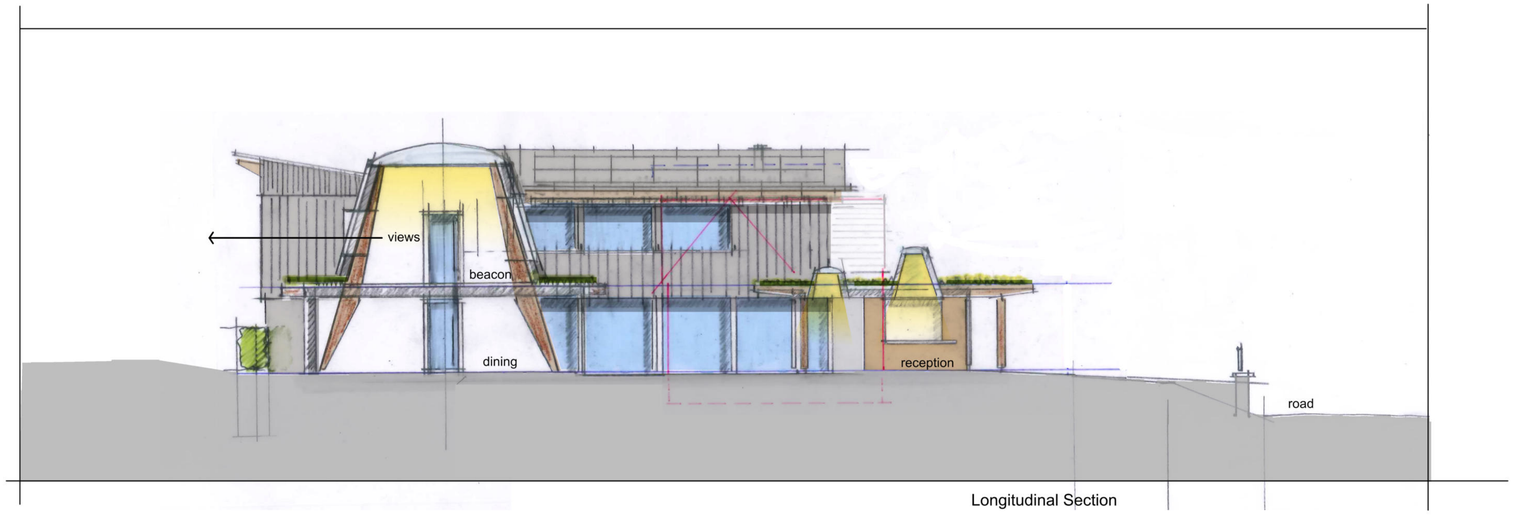

Longitudinal Section

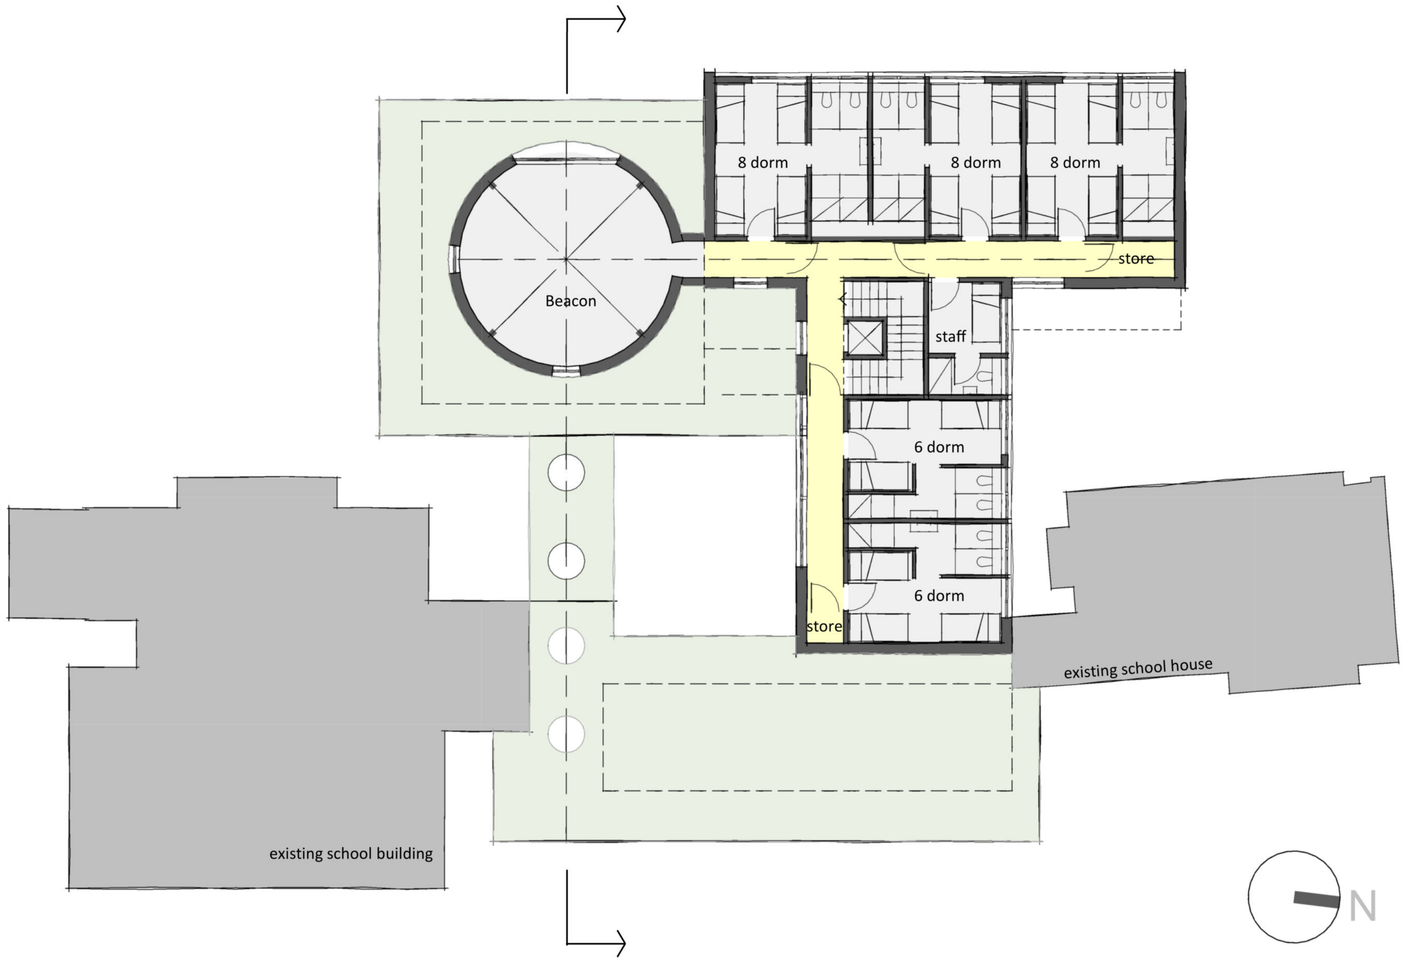

COMMUNITY FIRST

Oxenwood Outdoor Education Centre

Oxenwood Outdoor Education Centre

Proposed First Floor Plan

scale 1:100 drawn by date Oct 2024

BATTERHAM SMITH ARCHITECTS

01225 851122 www.batterhamsmitharchitects.co.uk